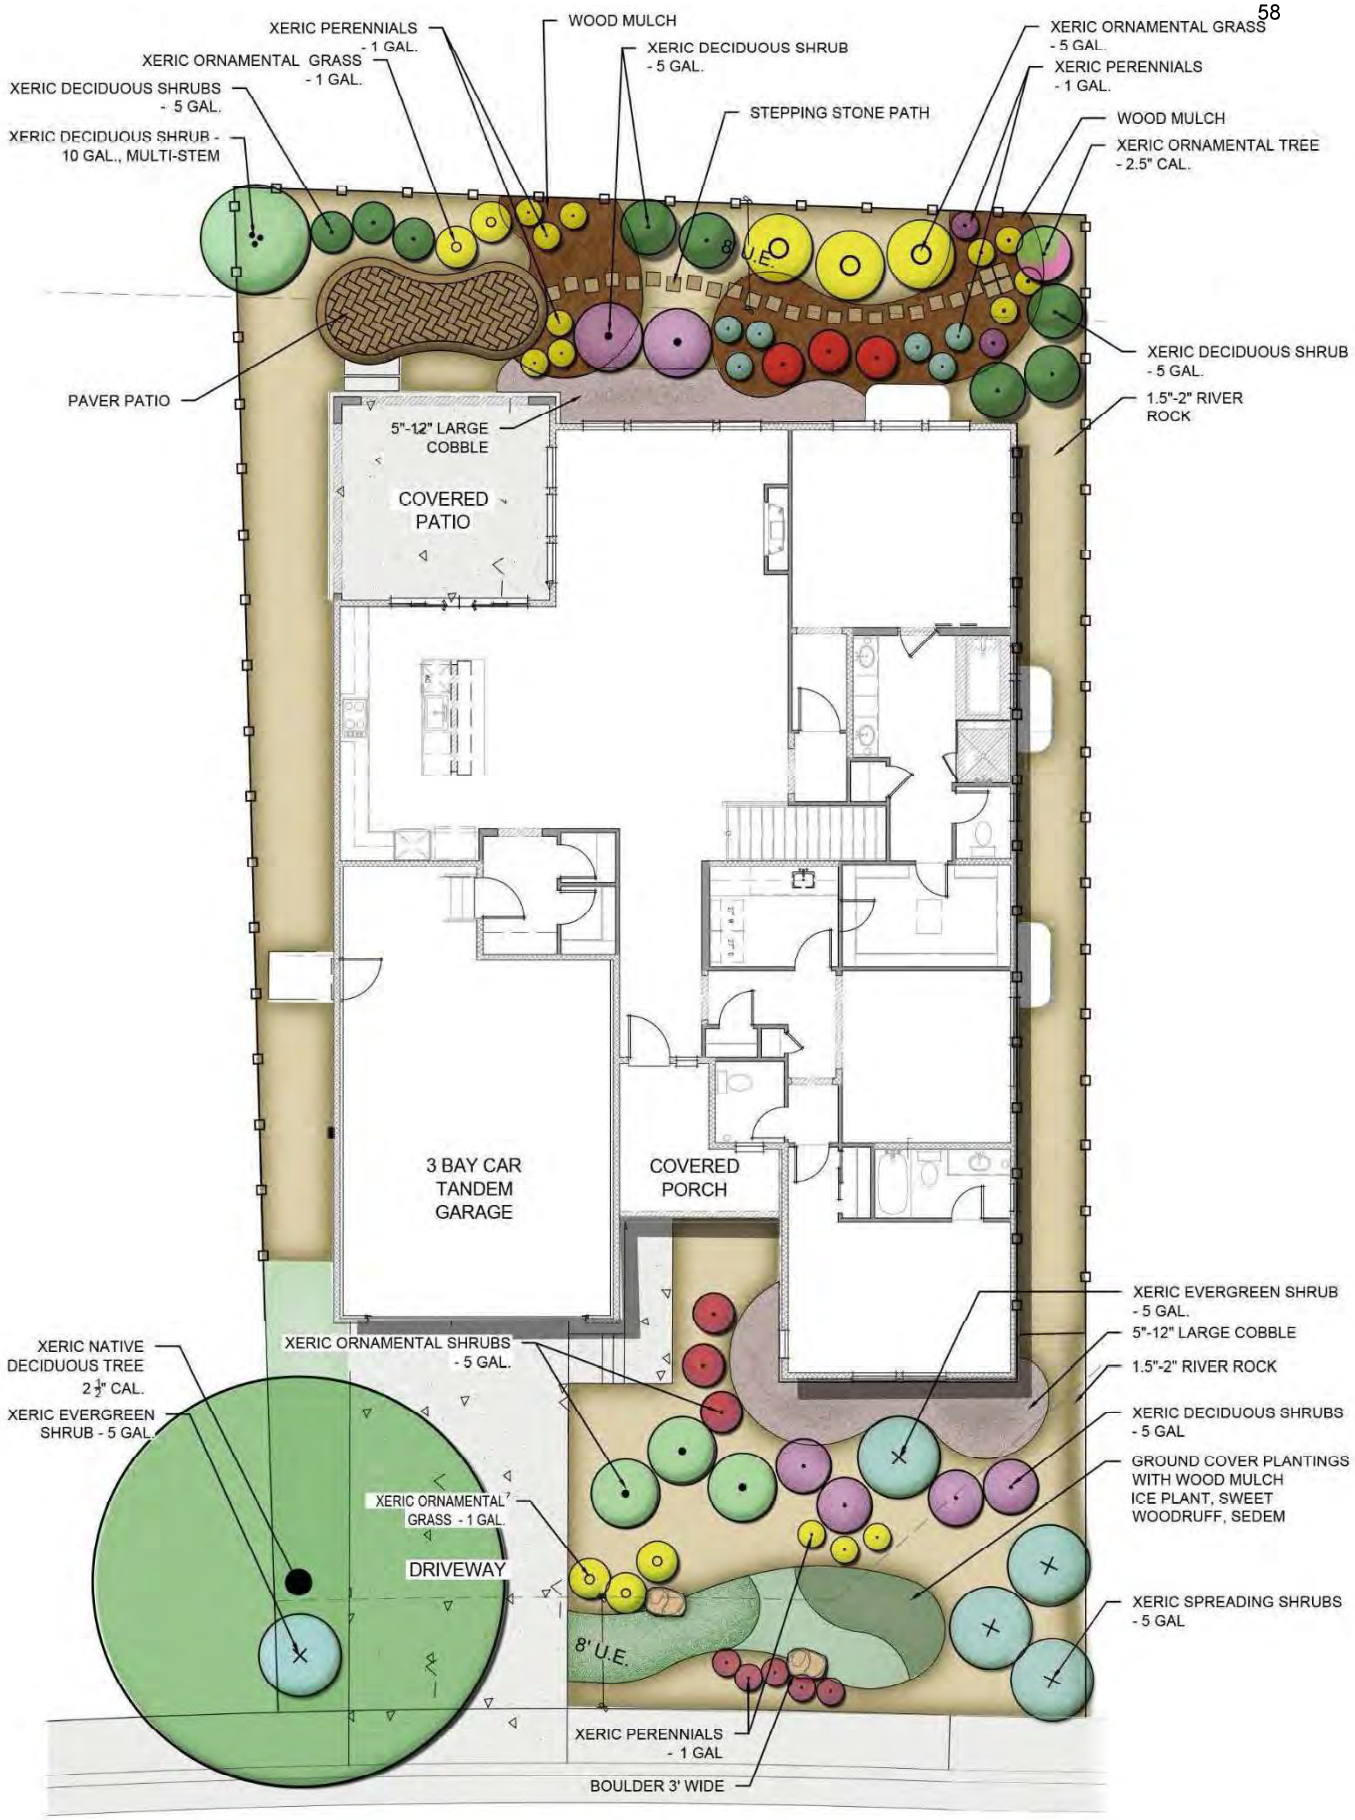
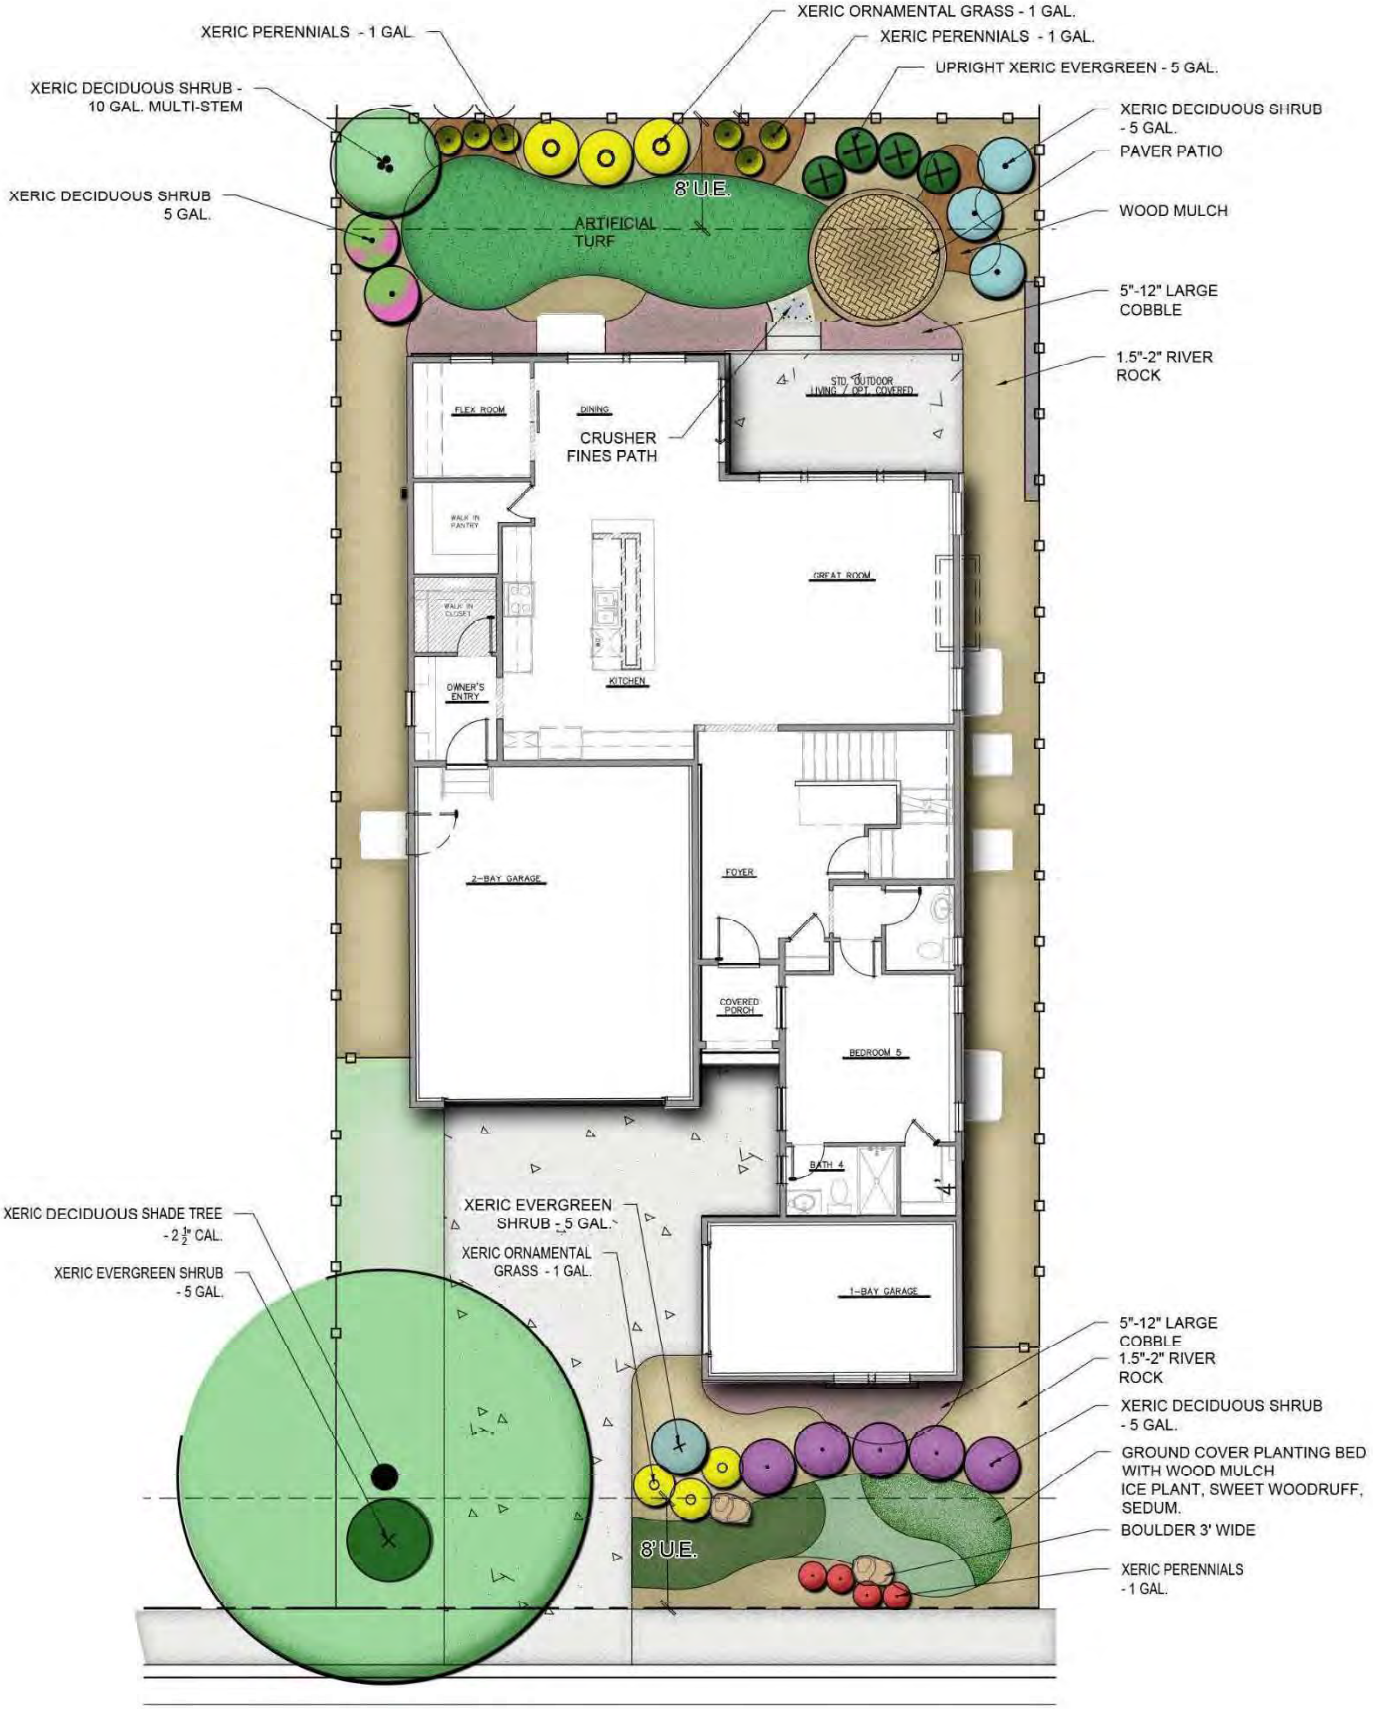
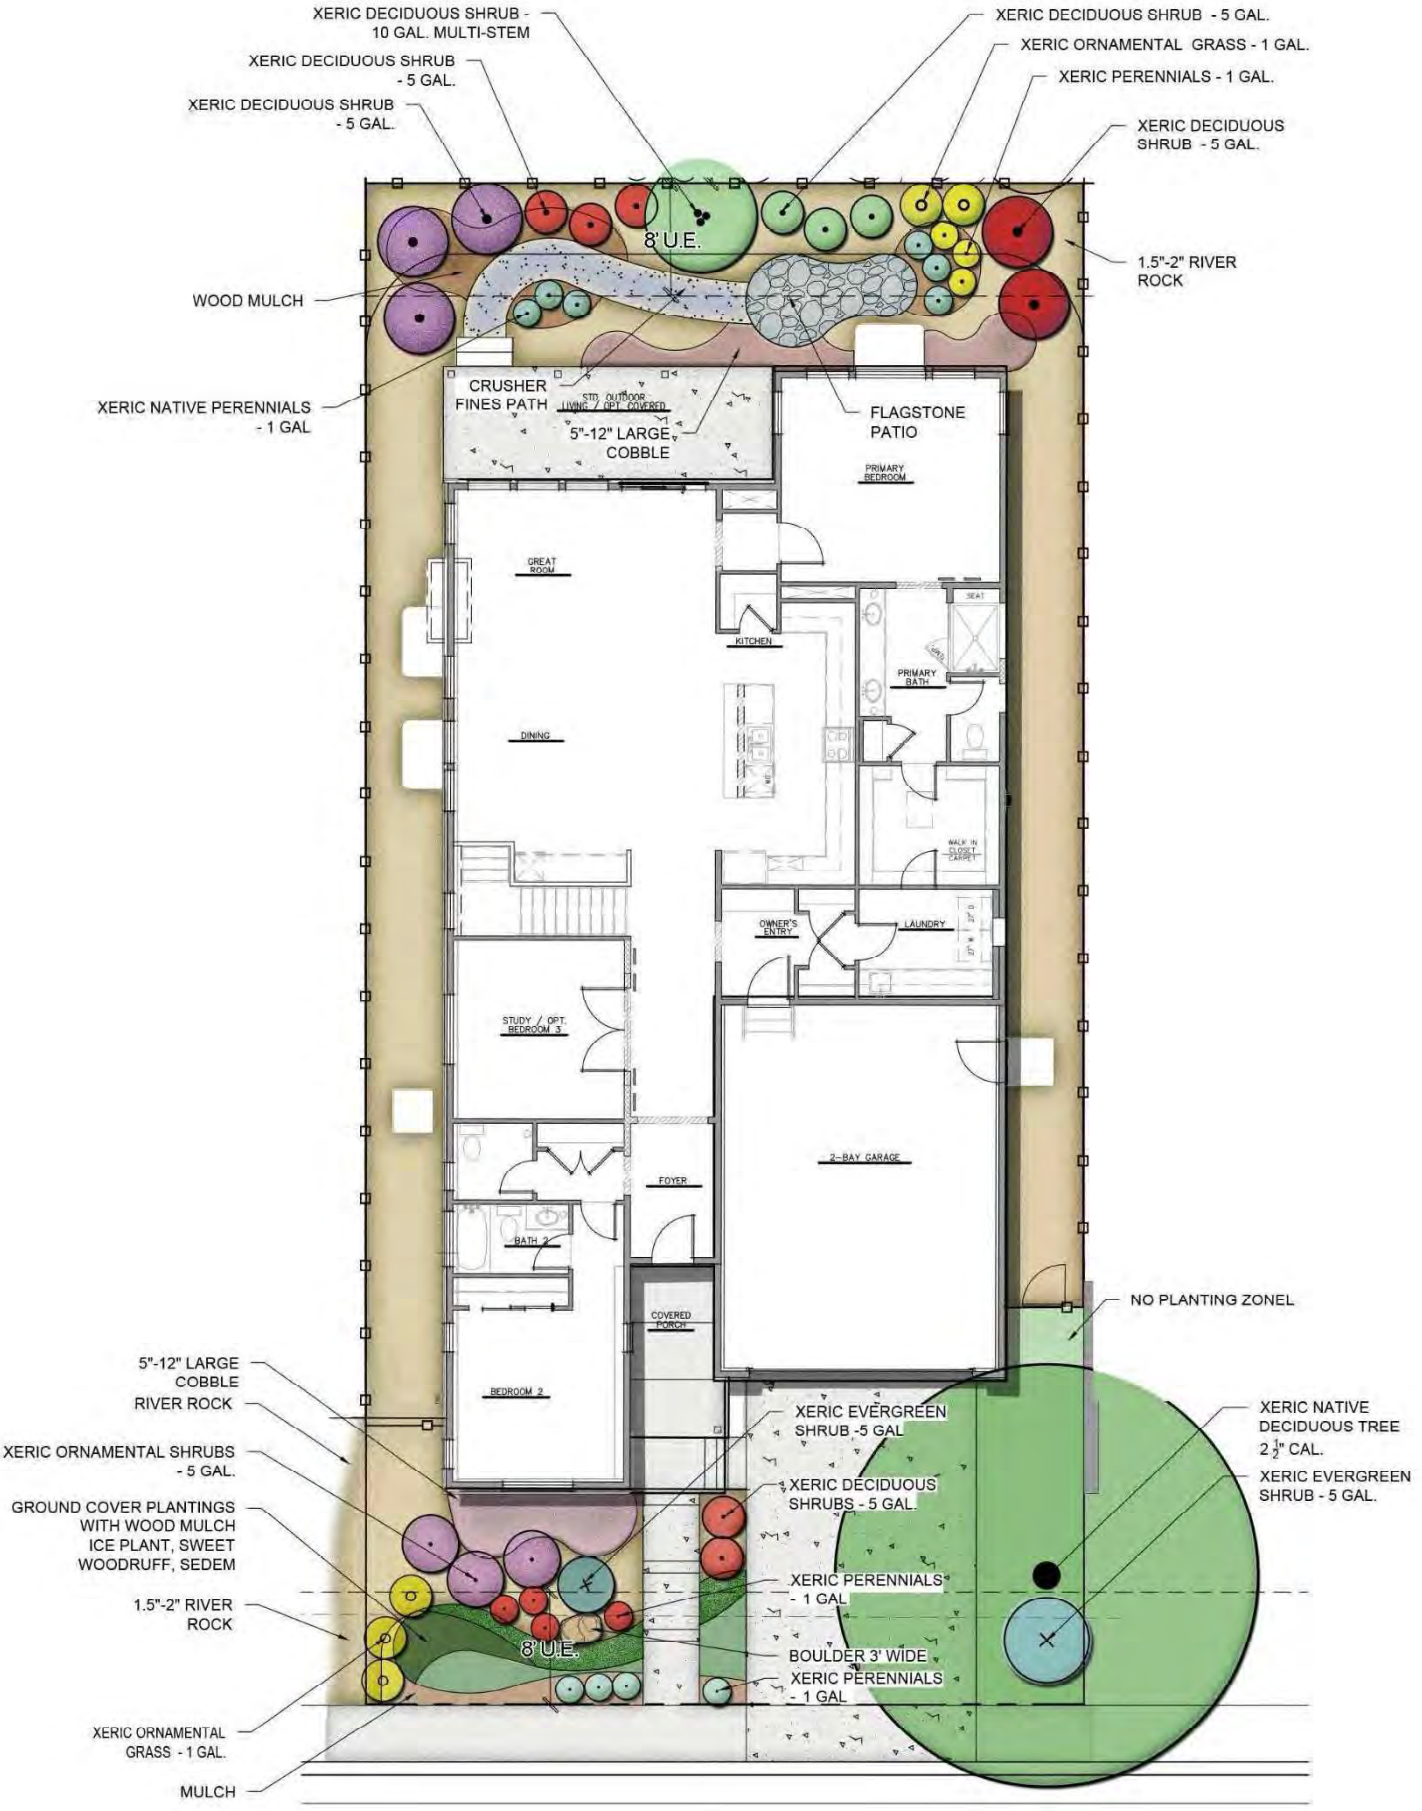

XERIC PERENNIALS - 1 GAL.
XERIC ORNAMENTAL GRASS - 1 GAL.
XERIC DECIDUOUS SHRUBS - 5 GAL.
XERIC DECIDUOUS SHRUB - 10 GAL., MULTI-STEM
WOOD MULCH
XERIC DECIDUOUS SHRUB - 5 GAL.
STEPPING STONE PATH
XERIC ORNAMENTAL GRASS - 5 GAL.
XERIC PERENNIALS - 1 GAL.
WOOD MULCH
XERIC ORNAMENTAL TREE - 2.5" CAL.
8' U.E.
XERIC DECIDUOUS SHRUB - 5 GAL.
PAVER PATIO
5"-12" LARGE COBBLE
1.5"-2" RIVER ROCK
COVERED PATIO
3 BAY CAR TANDEM GARAGE
COVERED PORCH
XERIC EVERGREEN SHRUB - 5 GAL.
5"-12" LARGE COBBLE
1.5"-2" RIVER ROCK
XERIC NATIVE DECIDUOUS TREE 2 1/2" CAL.
XERIC ORNAMENTAL SHRUBS - 5 GAL.
XERIC EVERGREEN SHRUB - 5 GAL.
XERIC DECIDUOUS SHRUBS - 5 GAL
GROUND COVER PLANTINGS WITH WOOD MULCH ICE PLANT, SWEET WOODRUFF, SEDEM
XERIC ORNAMENTAL GRASS - 1 GAL.
DRIVEWAY
XERIC SPREADING SHRUBS - 5 GAL
8' U.E.
XERIC PERENNIALS - 1 GAL
BOULDER 3' WIDE


XERIC PERENNIALS - 1 GAL.
XERIC ORNAMENTAL GRASS - 1 GAL.
XERIC PERENNIALS - 1 GAL.
UPRIGHT XERIC EVERGREEN - 5 GAL.
XERIC DECIDUOUS SHRUB - 10 GAL. MULTI-STEM
XERIC DECIDUOUS SHRUB - 5 GAL.
PAVER PATIO
XERIC DECIDUOUS SHRUB 5 GAL.
8' U.E.
ARTIFICIAL TURF
WOOD MULCH
5"-12" LARGE COBBLE
1.5"-2" RIVER ROCK
STD. OUTDOOR LIVING / OPT. COVERED
FLEX ROOM
DINING
CRUSHER FINES PATH
WALK IN PANTRY
GREAT ROOM
WALK IN CLOSET
KITCHEN
OWNER'S ENTRY
2-BAY GARAGE
FOYER
COVERED PORCH
BEDROOM 5
BATH 4
XERIC DECIDUOUS SHADE TREE - 2 1/2" CAL.
XERIC EVERGREEN SHRUB - 5 GAL.
XERIC EVERGREEN SHRUB - 5 GAL.
XERIC ORNAMENTAL GRASS - 1 GAL.
1-BAY GARAGE
5"-12" LARGE COBBLE
1.5"-2" RIVER ROCK
XERIC DECIDUOUS SHRUB - 5 GAL.
GROUND COVER PLANTING BED WITH WOOD MULCH ICE PLANT, SWEET WOODRUFF, SEDUM.
BOULDER 3' WIDE
8' U.E.
XERIC PERENNIALS - 1 GAL.


XERIC DECIDUOUS SHRUB - 10 GAL. MULTI-STEM
XERIC DECIDUOUS SHRUB - 5 GAL.
XERIC DECIDUOUS SHRUB - 5 GAL.
XERIC DECIDUOUS SHRUB - 5 GAL.
XERIC ORNAMENTAL GRASS - 1 GAL.
XERIC PERENNIALS - 1 GAL.
XERIC DECIDUOUS SHRUB - 5 GAL.
8' U.E.
1.5"-2" RIVER ROCK
WOOD MULCH
XERIC NATIVE PERENNIALS - 1 GAL
CRUSHER FINES PATH
STD. OUTDOOR LIVING / OPT. COVERED
5"-12" LARGE COBBLE
FLAGSTONE PATIO
PRIMARY BEDROOM
GREAT ROOM
KITCHEN
SEAT
PRIMARY BATH
DINING
WALK IN CLOSET CARPET
OWNER'S ENTRY
LAUNDRY
STUDY / OPT. BEDROOM 3
2-BAY GARAGE
FOYER
BATH 2
COVERED PORCH
BEDROOM 2
NO PLANTING ZONEL
5"-12" LARGE COBBLE
RIVER ROCK
XERIC ORNAMENTAL SHRUBS - 5 GAL.
GROUND COVER PLANTINGS WITH WOOD MULCH ICE PLANT, SWEET WOODRUFF, SEDEM
1.5"-2" RIVER ROCK
XERIC ORNAMENTAL GRASS - 1 GAL.
MULCH
XERIC EVERGREEN SHRUB -5 GAL
XERIC DECIDUOUS SHRUBS - 5 GAL.
XERIC PERENNIALS - 1 GAL
8' U.E.
BOULDER 3' WIDE
XERIC PERENNIALS - 1 GAL
XERIC NATIVE DECIDUOUS TREE 2 1/2" CAL.
XERIC EVERGREEN SHRUB - 5 GAL.